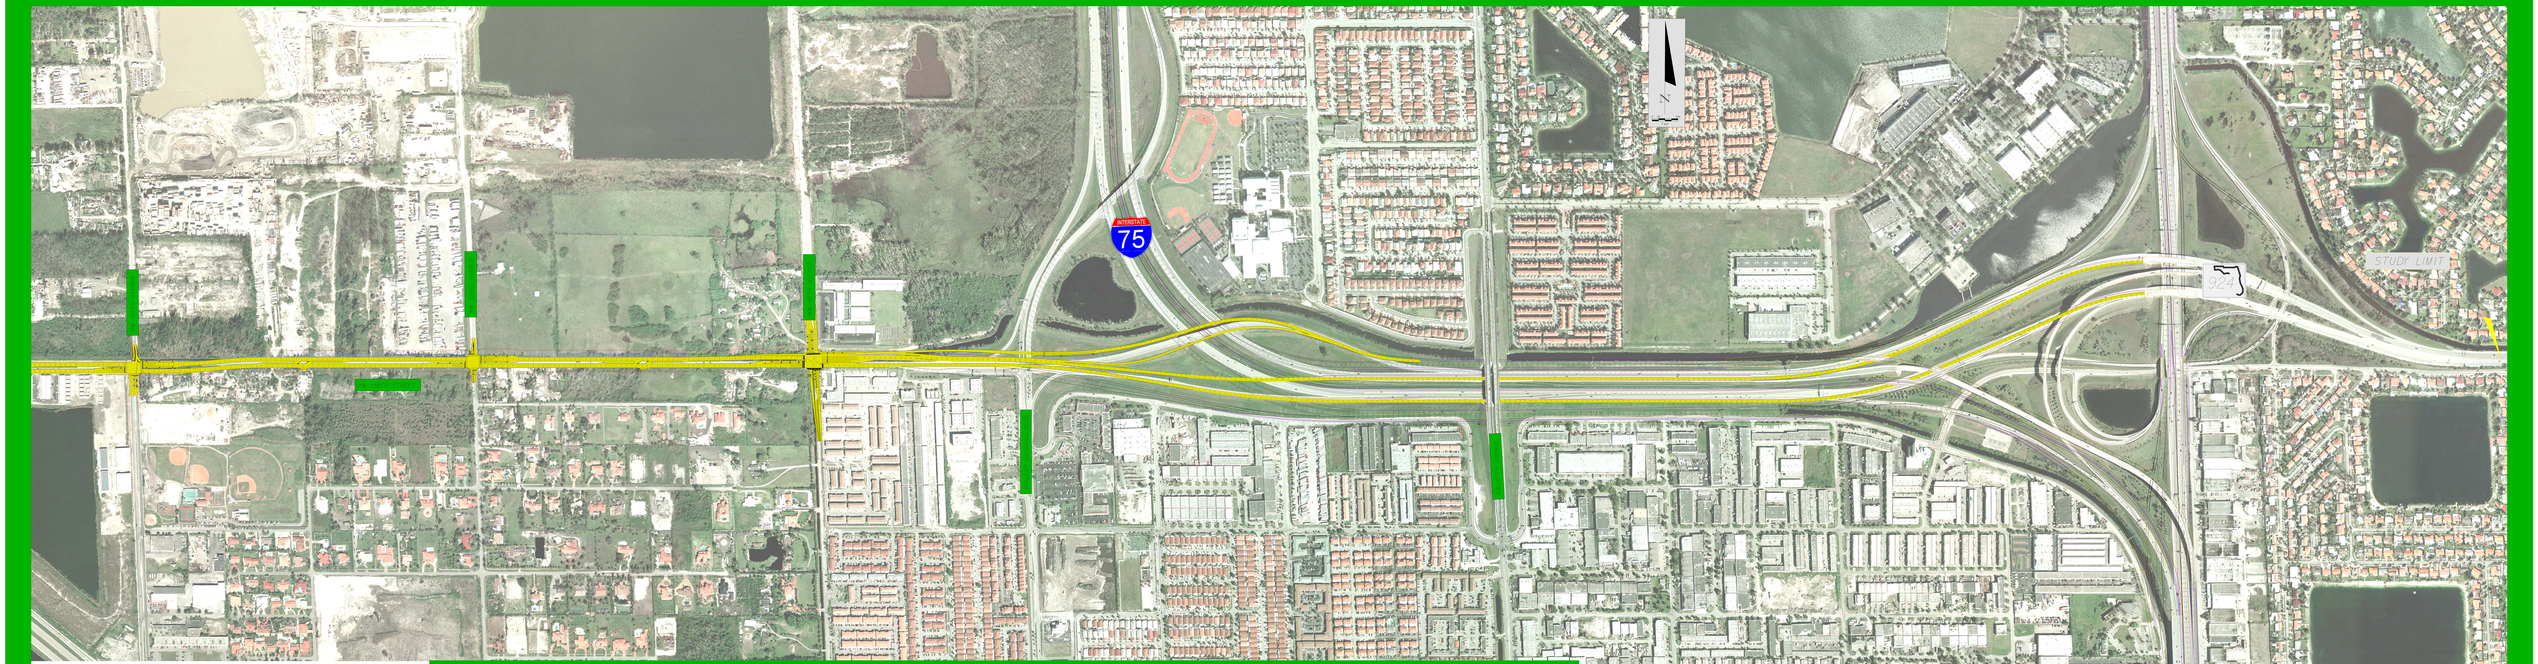

MIAMI-DADE EXPRESSWAY AUTHORITY

SR - 924 / GRATIGNY PARKWAY WEST EXTENSION PD&E STUDY

ALTERNATIVE 1 - AT-GRADE